MISSISSIPPI BUREAU OF GEOLOGY

ELECTRICAL LOG #3

FILE NO. 845 ~~0-3~~

DATE 5-11-84

MISSISSIPPI, ATTALA COUNTY, Section, 10 T. 13N R. 5E.,

Location NW4, SW4, SW4, NE4

OWNER SALLIS WATER ASSOCIATION #3

CONTRACTOR HERNDON WELL & SUPPLY PEARL, MISS.

LOG INTERVAL 51' TO 1014' DATUM GROUND LEVEL

TO ELEVATION 370' (TOPO)

RUN NO.	1	
DATE	5-11-84	
T.D., CASING	--	
T.D., LOGGER	1014'	
T.D. DRILLER	1014'	
RECORDER	G.F. DAVIS	

ENGINEER ENGINEERING SERVICES

ADDRESS JACKSON, MISS.

HOLE SIZE 31"

NATURE OF FLUID GTL

FLUID LEVEL SURFACE

REMARKS BUREAU HAS NO SAMPLES. SIFTRACT 3.5' FROM BOTTOM OF PITH.

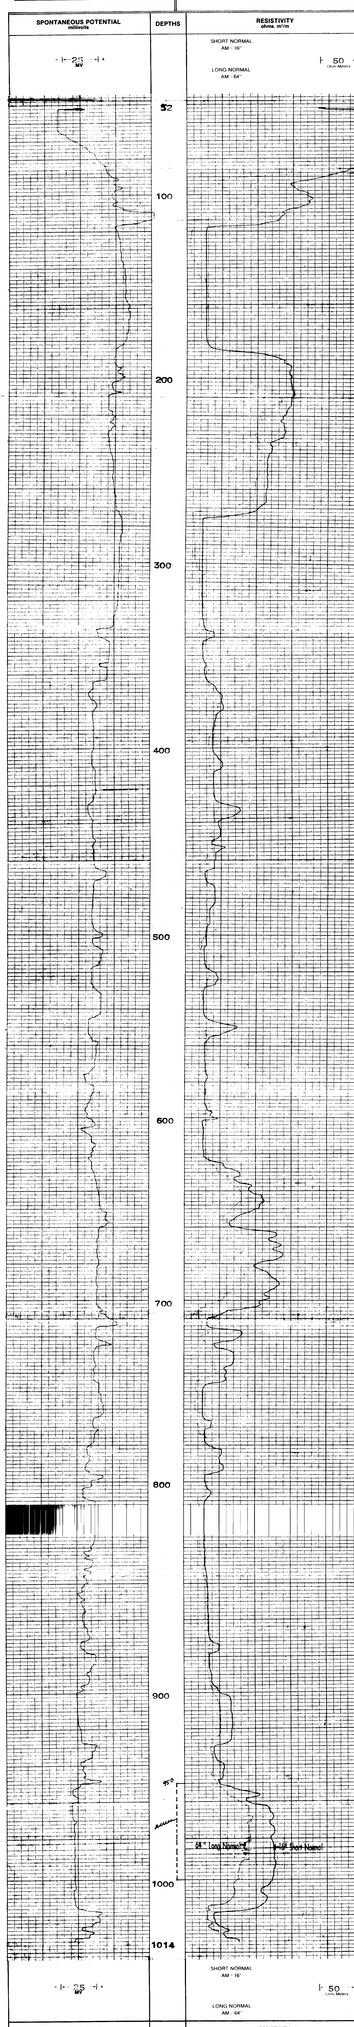

DETAIL LOG
5" = 100'