MISSISSIPPI BUREAU OF GEOLOGY

ELECTRICAL LOG

Elog#282 v24

FILE NO. ~~[illegible]~~

DATE 7-11-83

MISSISSIPPI COPIAH COUNTY Section 7 T. 9N R. 6E

Location SE¼, SE¼, NE¼, NE¼.

OWNER MISSISSIPPI HIGHWAY DEPARTMENT ROADSIDE PARKS COPIAH COUNTY, PROJECT# 54-0055-01-044-10.

CONTRACTOR ROBERT RATLIFF CO. INC.

LOG INTERVAL 40' TO 500' DATUM GROUND LEVEL

TO ELEVATION 360' (TOPO)

RUN NO.	1	
DATE	7-11-83	
T.D., CASING		
T.D., LOGGER	507'	
T.D. DRILLER	507'	

RECORDER J. SIMS

ENGINEER

ADDRESS

HOLE SIZE 7 7/8" BIT

NATURE OF FLUID GEL

FLUID LEVEL SURFACE

REMARKS BUREAU HAS SAMPLES.

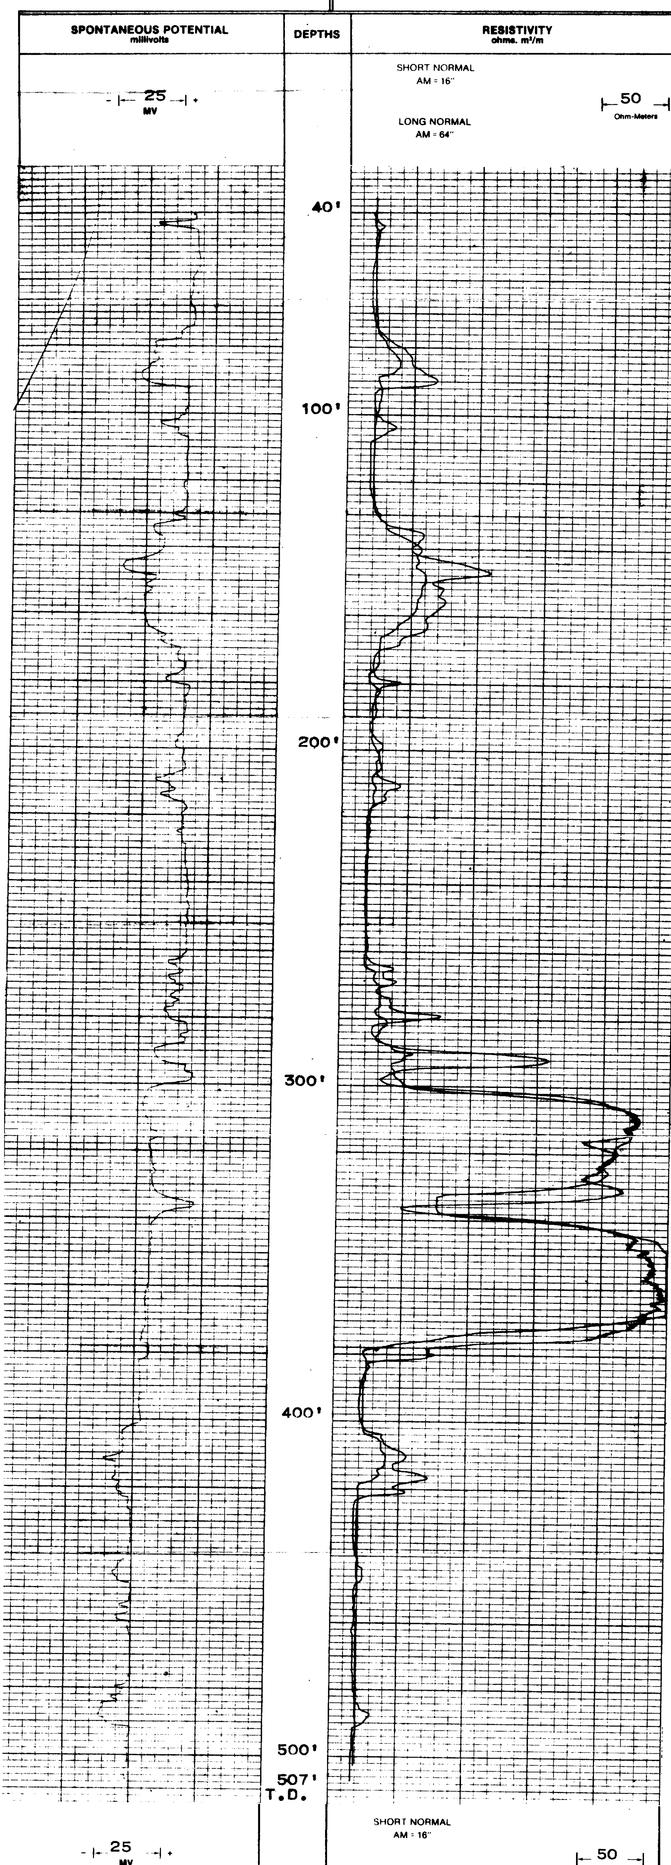

SPONTANEOUS POTENTIAL millivolts | DEPTHS | RESISTIVITY ohms. m²/m