#201

MISSISSIPPI BUREAU OF GEOLOGY

ELECTRICAL LOG

#201

G-429

DATE 01/10/91 FILE NO. G029

MISSISSIPPI, HARRISON COUNTY, Section, 28 T. 6S, R. 11W,

Location SW/4 SW/4 NE/4

OWNER ORANGE GROVE UTILITY

CONTRACTOR LYMAN WATER WELL DRILLING

LOG INTERVAL 42' to 716' DATUM GROUND

TO ELEVATION 75'

RUN NO.		
DATE		
T.D., CASING		
T.D., LOGGER	716	
T.D. DRILLER		

RECORDER LOGMASTER

ENGINEER GILLILAND MCKENZIE

ADDRESS

HOLE SIZE

NATURE OF FLUID NATURAL

FLUID LEVEL

REMARKS

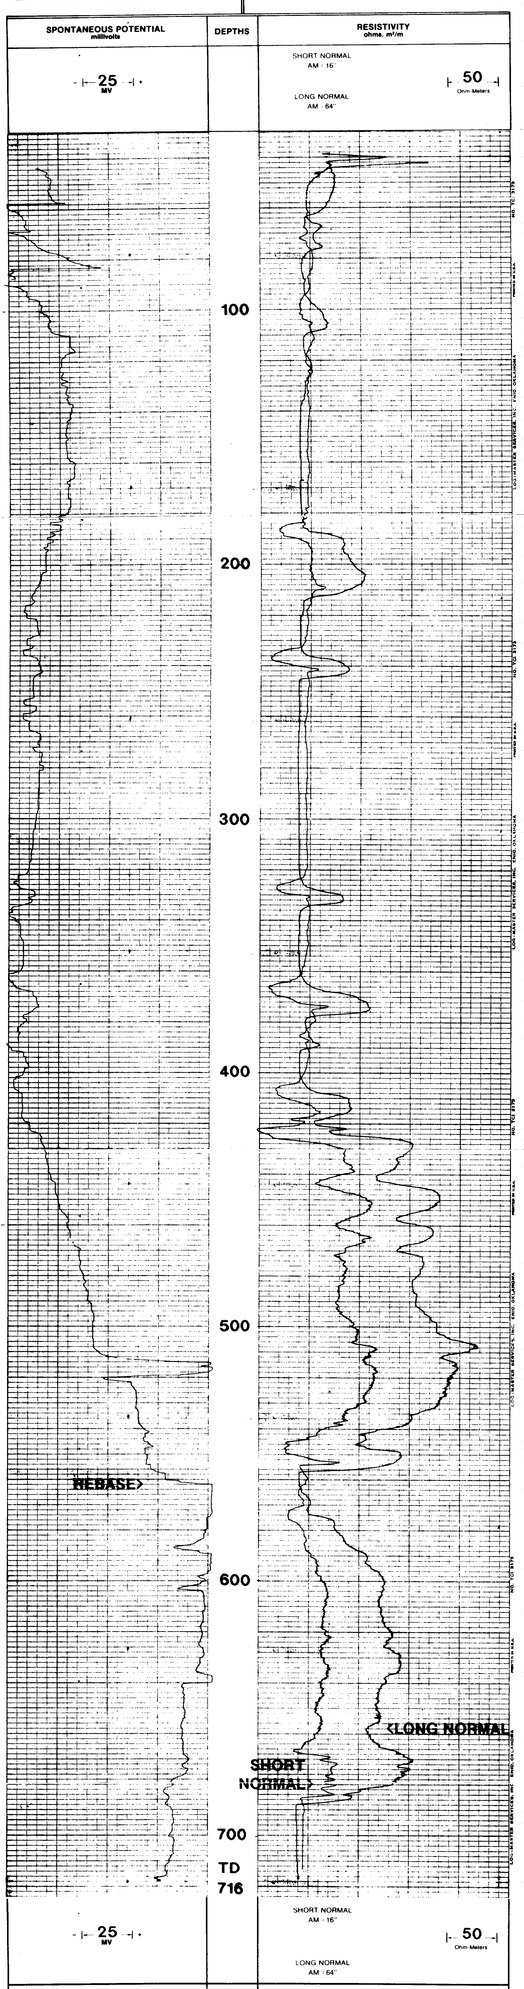

DETAIL LOG
5" : 100'