MISSISSIPPI BUREAU OF GEOLOGY

ELECTRICAL LOG #134

DATE 3-02-84 FILE NO. L105 ~~L9~~

MISSISSIPPI, LAMAR COUNTY, Section, 5 T. 2 N, R. 14 W,

Location SE4, NE¼, SE4

OWNER PROGRESS WATER ASSOCIATION

CONTRACTOR G. P. CLARK WATER WELL DRILLING

LOG INTERVAL 42' TO 262' DATUM GROUND LEVEL

TO ELEVATION 300' (TOPO)

RUN NO.	2	
DATE	3-02-84	
T.D., CASING		
T.D., LOGGER	262'	
T.D. DRILLER	262'	

RECORDER D. SCHMITZ

ENGINEER SHOWS & DEARMAN

ADDRESS HATTIESBURG, MS

HOLE SIZE 4 7/8 INCHES

NATURE OF FLUID GEL

FLUID LEVEL

REMARKS 2 P DALE INSTALLATION

URANIUM SAMPLES

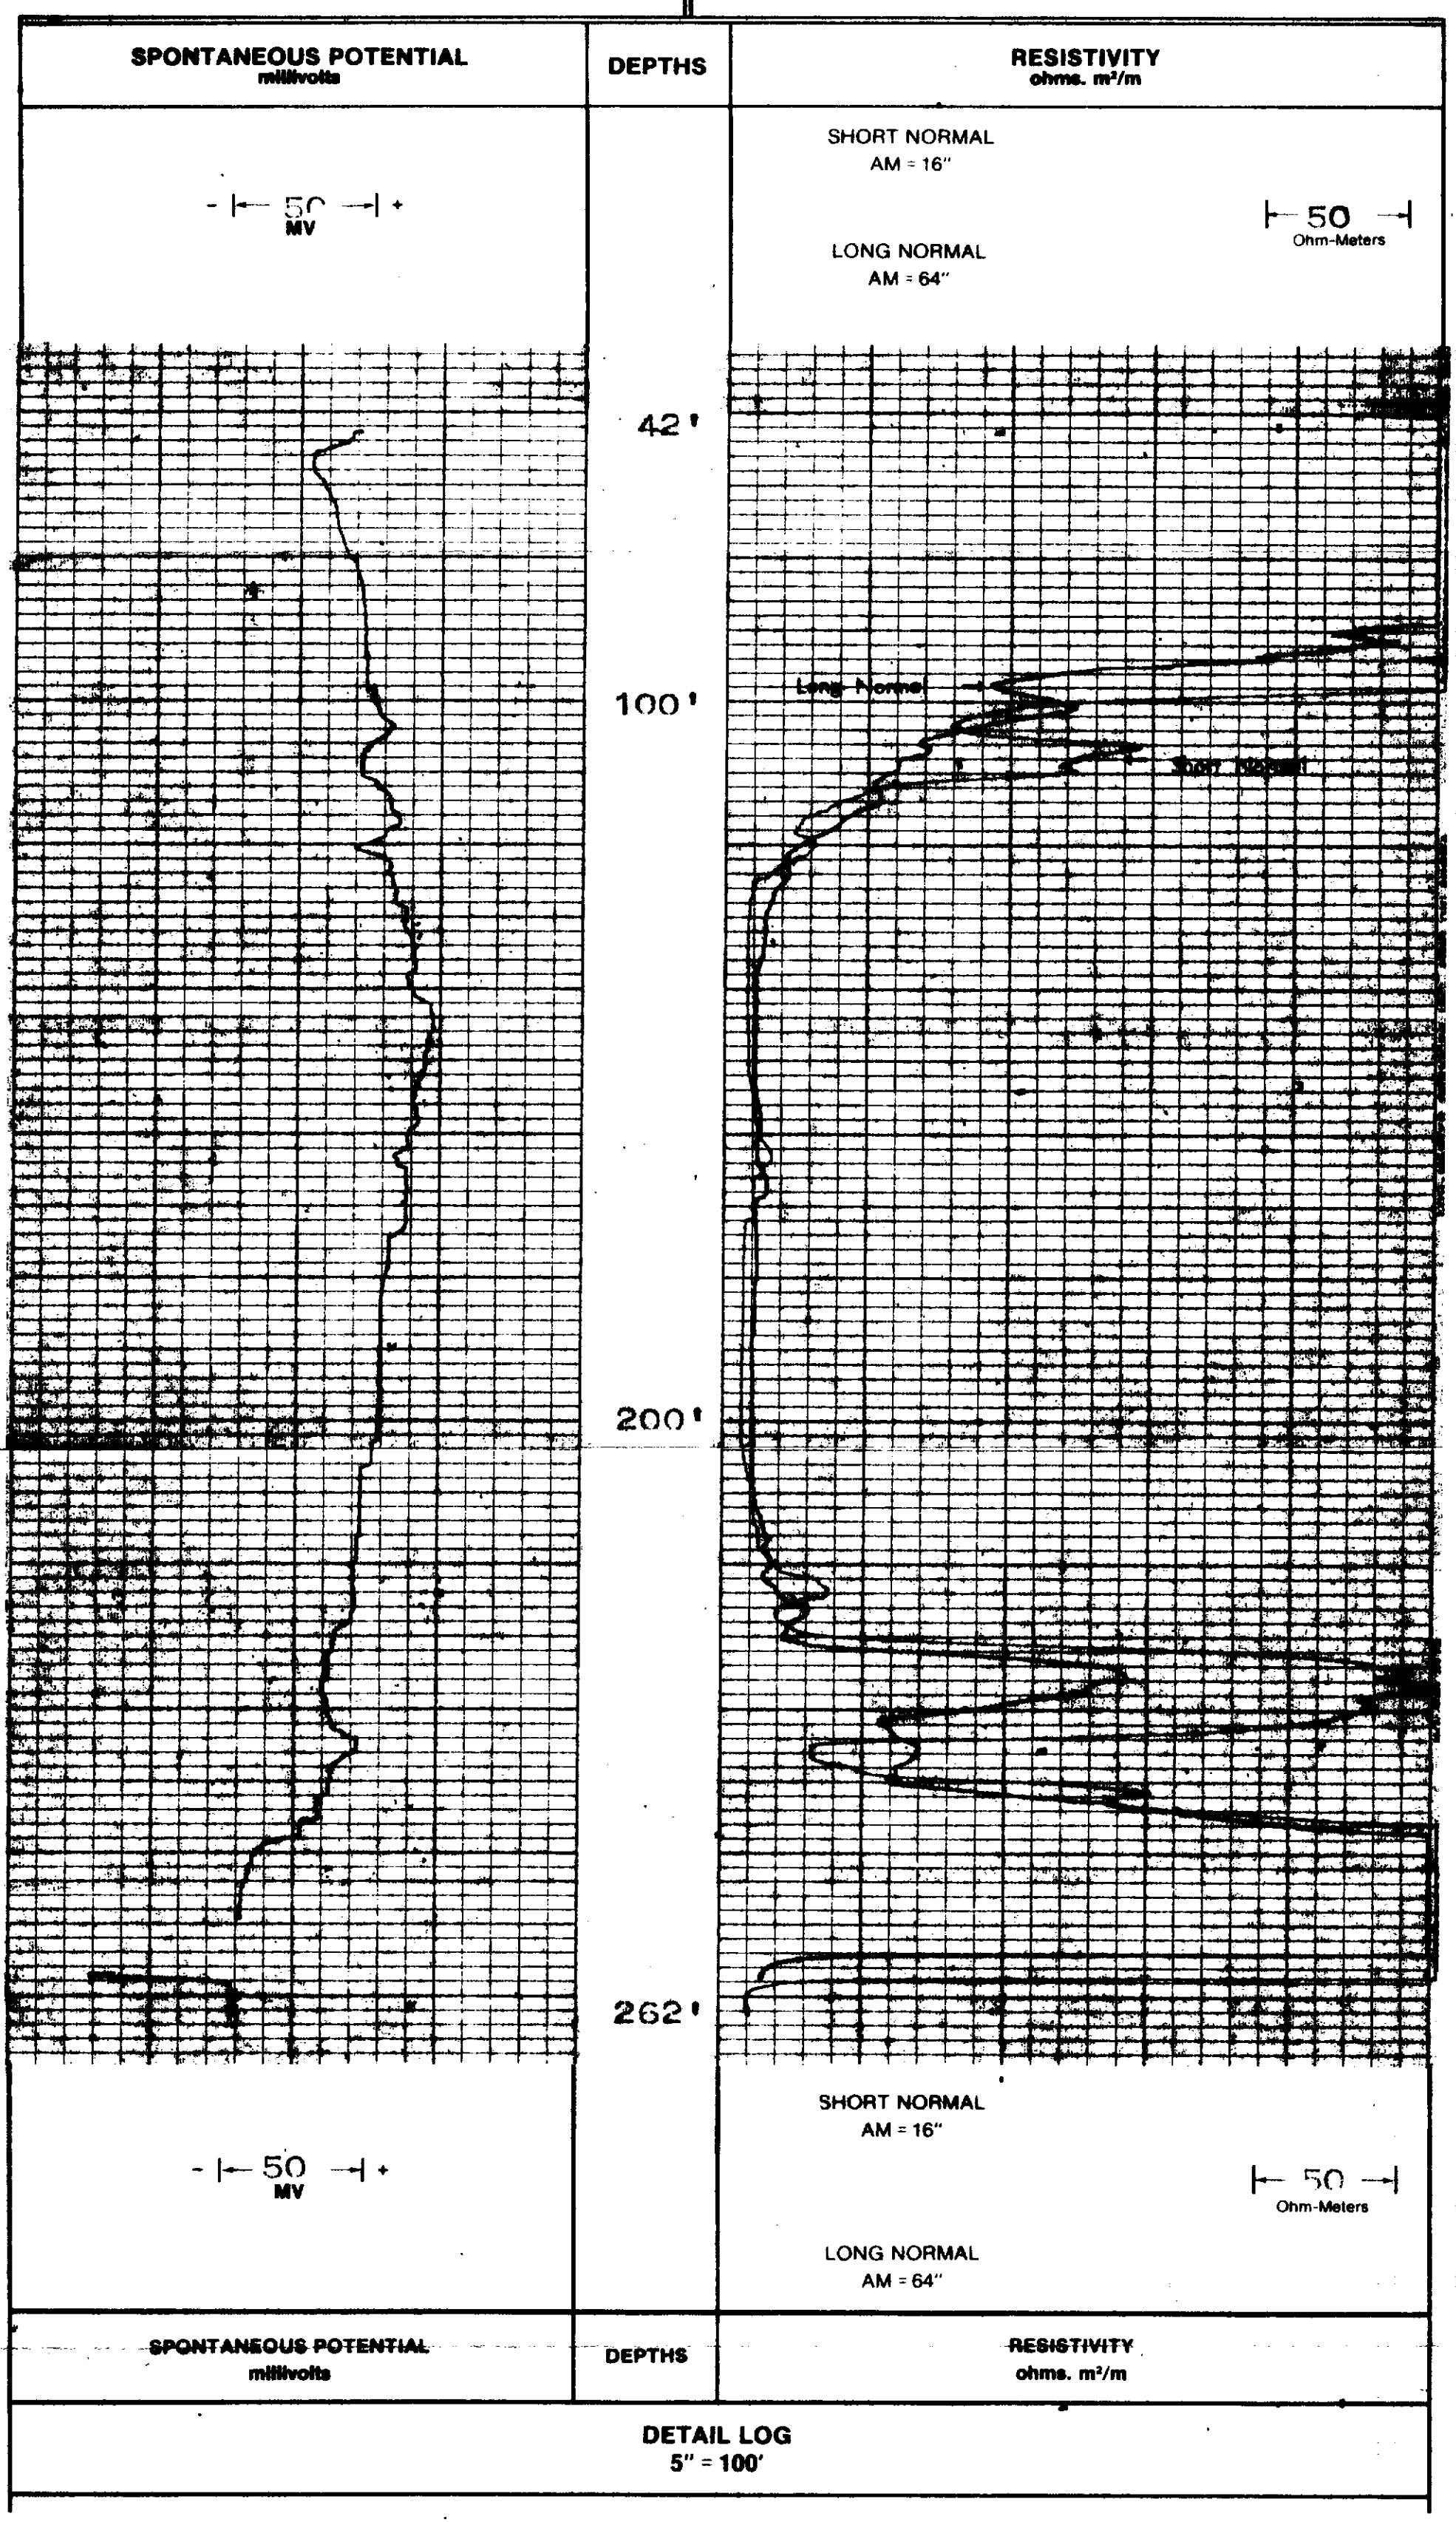

DETAIL LOG
5" = 100'