MISSISSIPPI BUREAU OF GEOLOGY

ELECTRICAL LOG

Elog#275

DATE 1-3-84 FILE NO. D-3 D32

MISSISSIPPI, MADISON COUNTY, Section, 24 T. 11 N, R. 4 E,

Location NW¼, SE¼, SE¼

OWNER BIG BLACK WATER ASSOCIATION

CONTRACTOR HERNDON WELL & SUPPLY, PEARL, MISS.

LOG INTERVAL 1180' TO 1218' DATUM GROUND LEVEL

TO ELEVATION 322' (TOPO)

RUN NO.	2	
DATE	1-3-84	
T.D., CASING	1180'	
T.D., LOGGER	1218'	
T.D. DRILLER	1250'	

RECORDER D. SCHMITZ

ENGINEER

ADDRESS

HOLE SIZE 11 7/8 INCHES

NATURE OF FLUID NATURAL

FLUID LEVEL
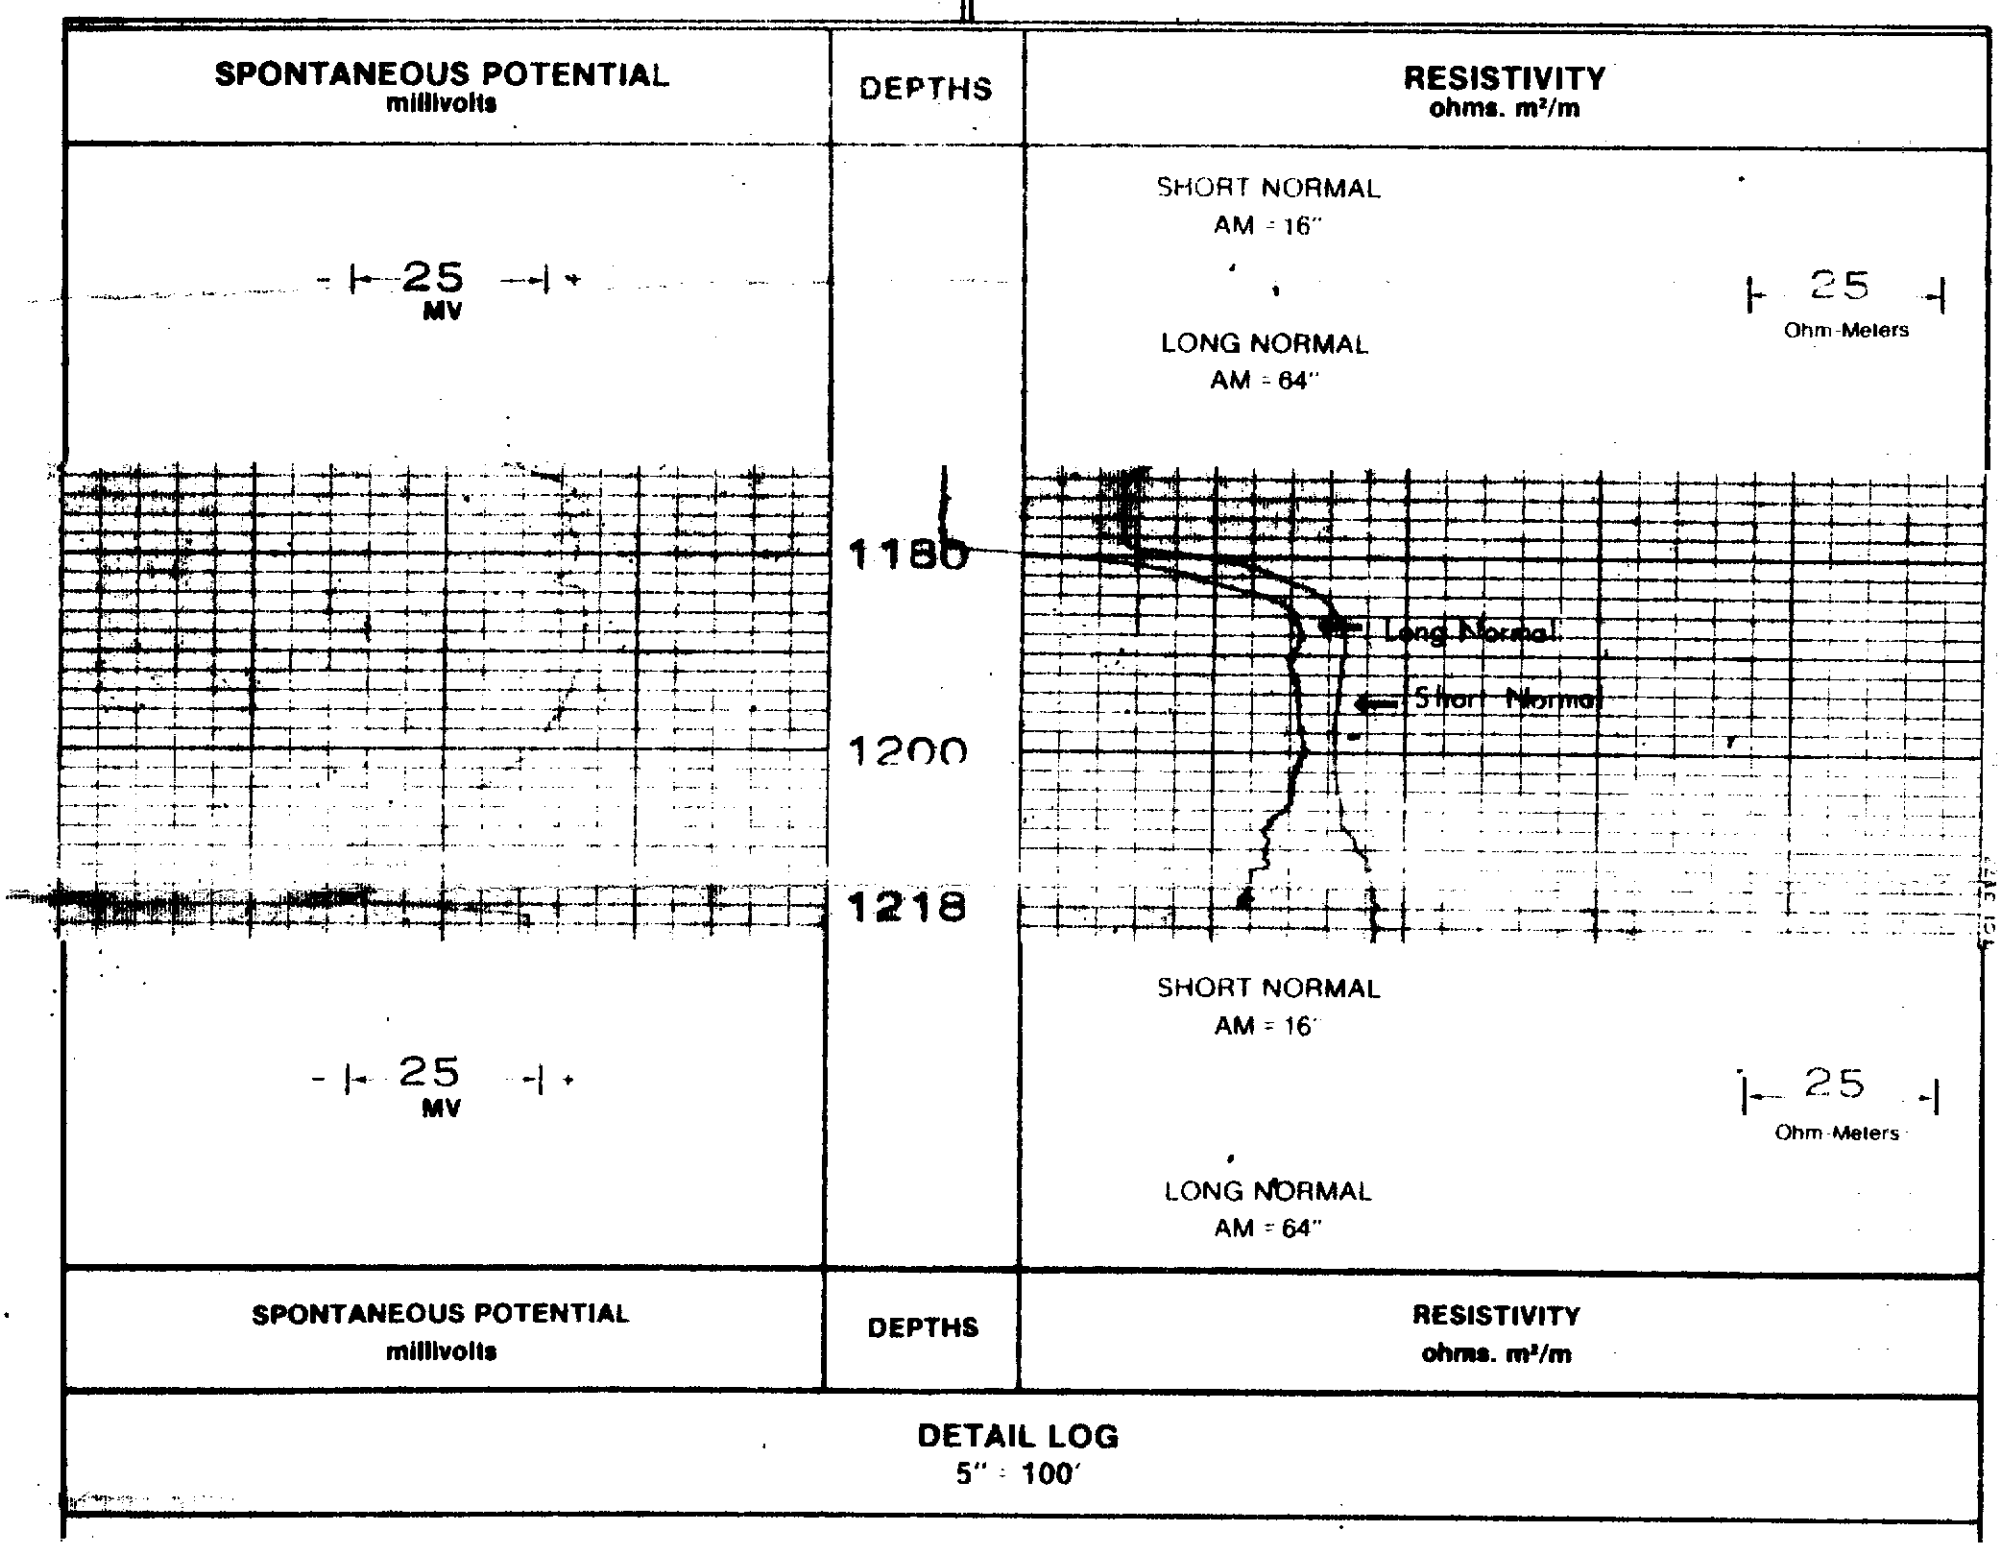
REMARKS NO SAMPLES AVAILABLE